# PRE CONSTRUCTION PLANS

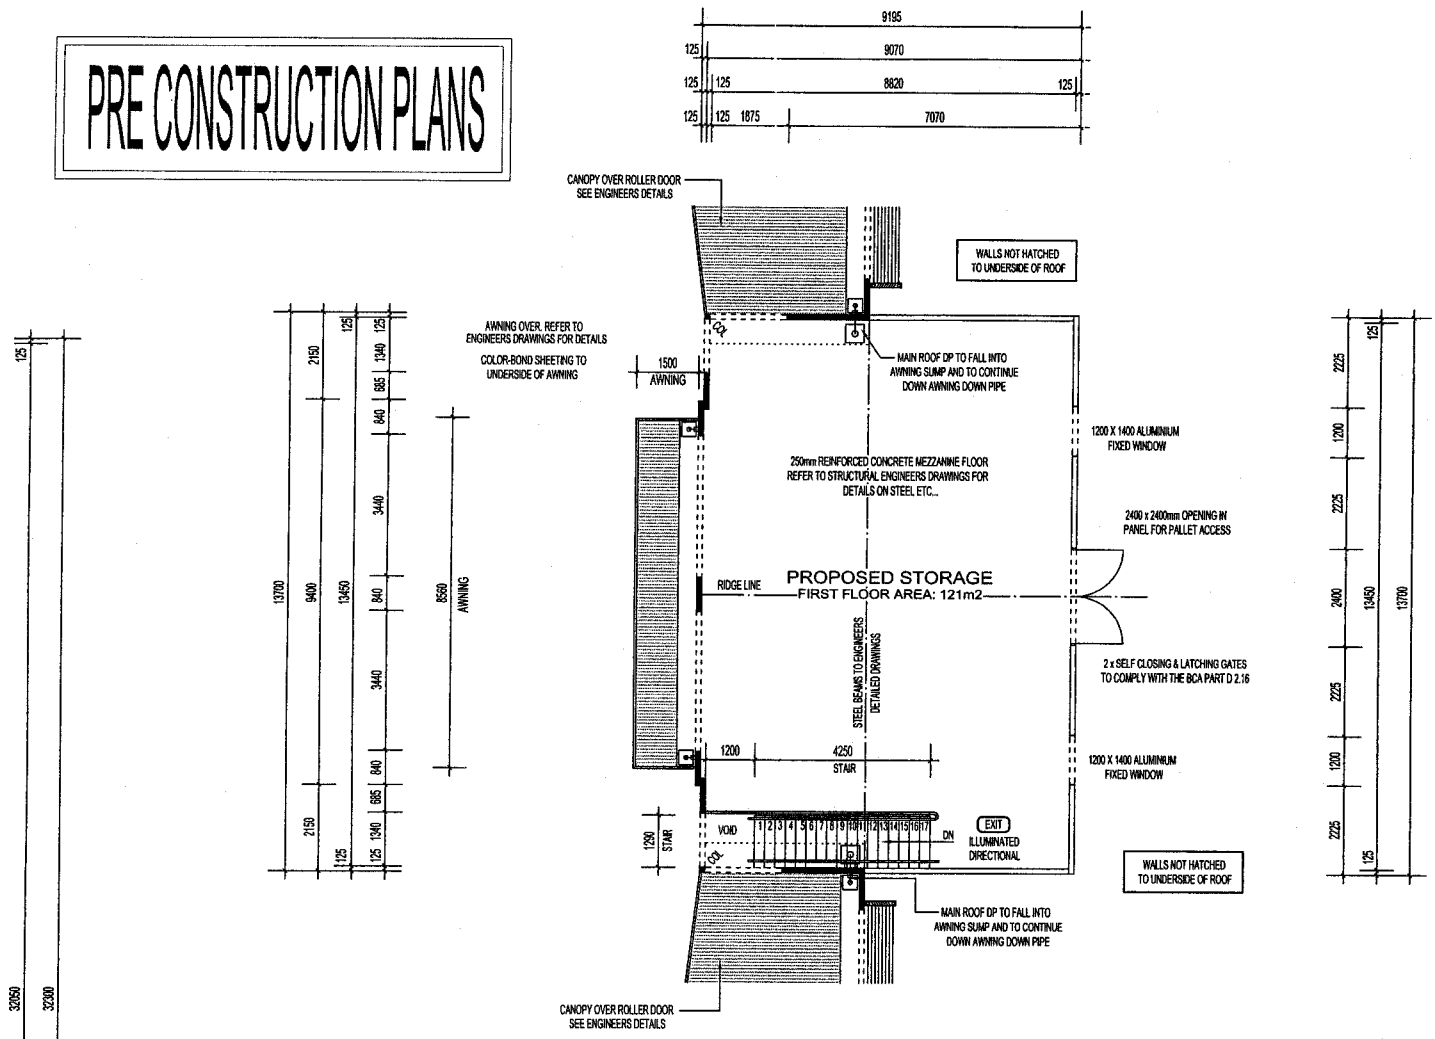


## FIRST FLOOR PLAN
SCALE 1:100

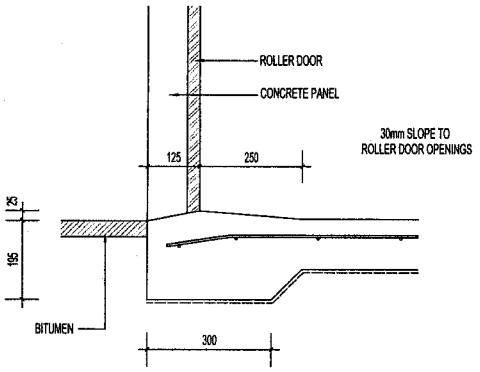


## SECTION XX
SCALE 1:10

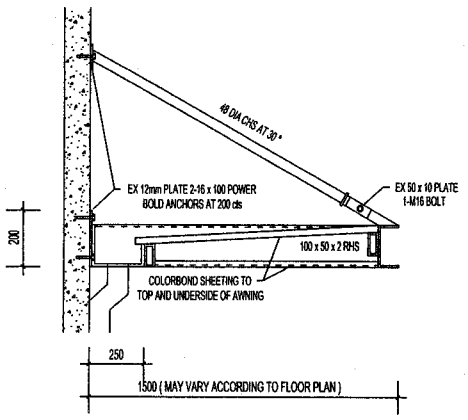


## AWNING SECTION
SCALE 1:20

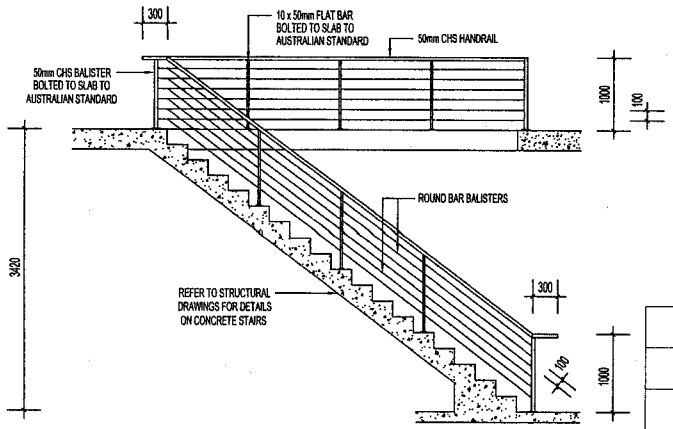


## STAIR DETAIL

| CHECK | | |
|---|---|---|
| JS | GV | JM |
| | | |

1 2 3 4