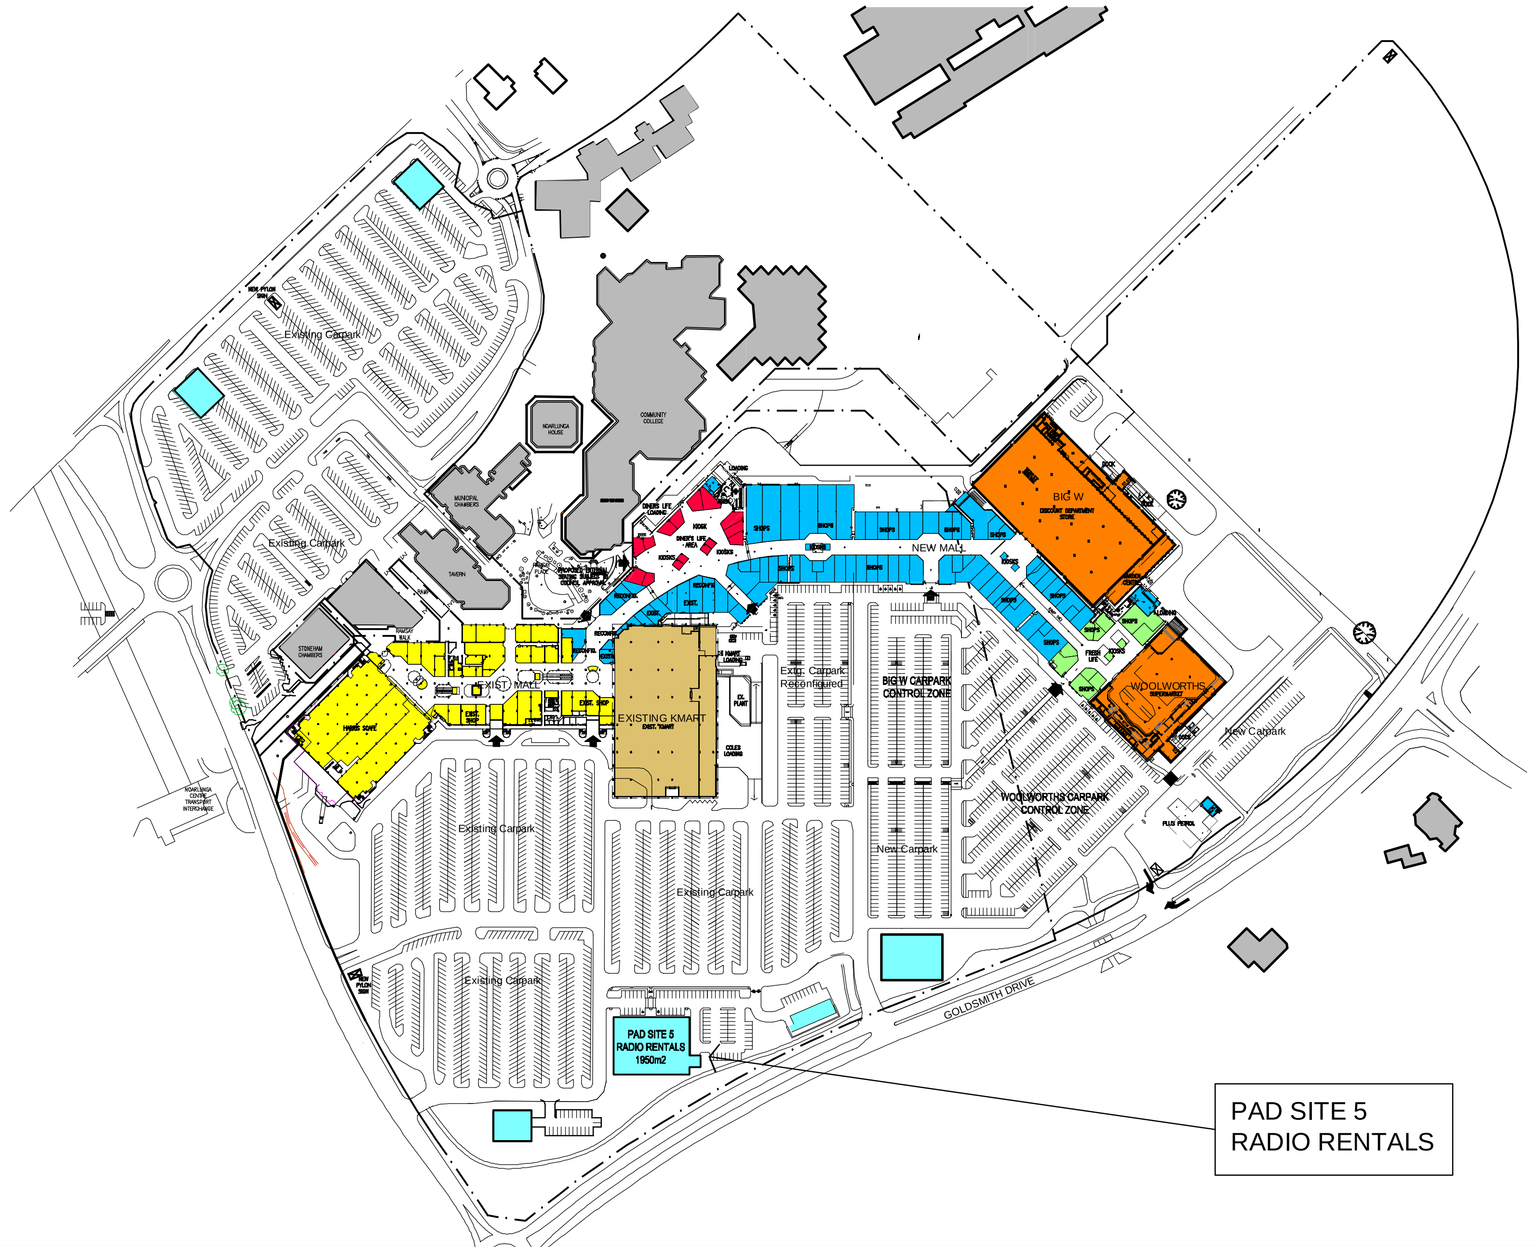

DRAWING LIST

A001	TITLE SHEET
A100	GROUND FLOOR PLAN
A101	PRECAST SET–OUT PLAN
A102	ROOF PLAN
A150	NORTH AND EAST ELEVATIONS
A151	SOUTH AND WEST ELEVATIONS
A200	SECTIONS
A250	REFLECTED CEILING PLAN
A600	TYPICAL DETAILS
A601	ENTRY DETAILS
A602	LOADING DOCK DETAILS
A603	ROOF PLATFORM DETAILS
A650	TOILET AND JOINERY DETAILS

ABBREVIATIONS

GENERAL

CEILING	
CAT1	CEILING SYSTEM, ACOUSTIC TILE TYPE 1
CAP1	CEILING SYSTEM, ALUMINIUM PANEL TYPE 1
FPB	CEILING SYSTEM, FLUSH PLASTERBOARD
LF	LIGHTING FIXTURE
LP	LIGHTING PELMET
NC	NO CEILING
R	RAKING
RL	ROOF LIGHT
SC	SUSPENDED CEILING
US	UNDERSIDE STRUCTURE
ENCLOSURE	
CL–01	CLADDING SYSTEM, TYPE 01
CO–01	CONCRETE SYSTEM, TYPE 01
LV–01	LOUVRE SYSTEM, TYPE 01
PC–01	PRECAST PANEL SYSTEM, TYPE 01
W–01	WINDOW SYSTEM, TYPE 01
GENERAL	
AFFL	ABOVE FINISH FLOOR LEVEL
ASSL	ABOVE STRUCTURAL SLAB LEVEL
B	BOLLARD
CI	REFER CIVIL ENGINEERS DOCUMENTS
CO	STRUCTURAL CONCRETE. REF STRUCTURAL ENGINEERS DOCUMENTS
CJ	CONTROL/EXPANSION JOINT
EL	ELECTRICAL SERVICE– REFER ELECTRICAL ENGINEERS DOCUMENTS
FE	REFER FIRE ENGINEERS DOCUMENTS
FHR	FIRE HOSE REEL
HY	REFER HYDRAULICS ENGINEERS DOCUMENTS
IN	INSULATION
ME	MECHANICAL SERVICE– REFER MECHANICAL ENGINEERS DOCUMENTS
MW	METALWORK
RE	REFER TO REFRIGERATION CONTRACTORS DOCUMENTS LIASE WITH CONTRACTOR FOR FINAL REQUIREMENTS
RL	REDUCED LEVEL, AUSTRALIAN HEIGHT DATUM
SCV	SPRINKLER CONTROL VALVE
SI	ELASTOMERIC SILICONE SEALANT
ST	STRUCTURAL STEELWORK. REF STRUCTURAL ENGINEERS DOCUMENTS
TP	TOILET PARTITION
WF	WALL FURRING FIXED TO SUBSTRATE
INTERIOR	
ADJ	ADJUSTABLE
J1–01	LEVEL 1 JOINERY, TYPE 01
JH–01	JOINERY HARDWARE, TYPE 01
L–01	LAMINATE, TYPE 01
LF–01	LOOSE FURNITURE, TYPE 01
P–01	PAINT, TYPE 01
RF–01	RESILIENT FINISH, TYPE 01
SF–01	SANITARY FIXTURE, TYPE 01
SK–01	SKIRTING, TYPE 01
SS	STAINLESS STEEL
WIN–01	WINDOW TREATMENT, TYPE 01
WL–01	WALL LINING, TYPE 01
PLAN	
AP	ACCESS PANEL
BH	BULKHEAD
CG–01	CORNER GUARDS TYPE 01
COL	STRUCTURAL COLUMN
COM	COMMUNICATIONS PANEL/FRAME
DB	DISTRIBUTION BOARD
FIP	FIRE INDICATOR PANEL
GL–01	GLAZING, TYPE 01
GP–01	GLAZED PARTITION, TYPE 01
HR–01	HANDRAIL, TYPE 01
MECP	MASTER EMERGENCY CONTROL PANEL
MF–01	METALWORK FIXTURE, TYPE 01
MSB	MAIN SWITCHBOARD
MSSB	MECHANICAL SERVICES SWITCHBOARD
SEC	SECURITY PANEL
TAC–01	TACTILE INDICATOR, TYPE 01
ROOF	
BG–01	BOX GUTTER, TYPE 01
EJ	EXPANSION JOINT
DP	DOWNPIPE
DPS	DOWNPIPE AND SUMP
FAS–01	FALL ARREST SYSTEM, TYPE 01
OF	OVERFLOW POP
RAP	ROOF ACCESS PANEL
RL–01	ROOF LIGHT, TYPE 01
RO–01	ROOFING, TYPE 01
RW	ROOF WALKWAY
SRH	SYPHONIC RAINWATER HEAD
SU	STUB UNDER

COMMON GRAPHICS

- MOTION DETECTOR
- CAMERA WM DENOTES WALL MOUNTED
- SPEAKER
- THERMAL DETECTOR
- SMOKE DETECTOR
- AMBER AND RED PERCEIVABLE ALARM–VISUAL ALARM
- AUDIBLE/VISUAL ALARM
- EWIS
- REVOLVING ALARM LIGHT
- FIRE SPRINKLER REFER FIRE ENGINEERS DRAWINGS
- WALL MOUNTED FIRE SPRINKLER REFER FIRE ENGINEERS DRAWINGS
- SPRINKLER CONTROL VALVES
- LINEAR DIFFUSER
- MECHANICAL DIFFUSER
- RETURN AIR DIFFUSER
- EMERGENCY LIGHT FITTINGS
- LIGHT FITTINGS REF. ELECTRICAL ENGINEERS DRAWINGS
- FLUORESCENT LIGHT FITTING
- D W V — EXTINGUISERS
- H — FIRE HYDRANT

PROJECT SYMBOLS

PROJECT NORTH	NORTH POINT
1 GRID NUMBER	GRID NUMBER
2 / A101 REFERENCED ELEVATION 1 REF. SHEET A101	ELEVATION REFERENCE
SAME SHEET	
1 / 2 A101 / 4 ELEVATION DESIGNATION WITH SHEET NUMBER	INTERNAL ELEVATION REFEREMCE
2 / A101 REFERENCED SECTION 2 REF. SHEET A101	SECTION REFERENCE
REFERENCED SECTION 2 REF. SAME SHEET	
2 / A101 REFERENCED PARTIAL SECTION 2 REF. SHEET A101	DETAIL & SECTION REFERENCE
REFERENCED DETAIL 2 REF. SAME SHEET	
2 / A101 REFERENCED DETAIL 2 REF. SHEET A101	PLAN & DETAIL SECTION REFERENCE
SAME SHEET	
2 PLAN DETAIL 1:10	DETAIL TITLE
AA SECTION 1:10	SECTION AND ELEVATION TITLE
FPB 2700 / FR2 CEILING SYSTEM FLUSH PLASTERBOARD 2700 ABOVE FINISH FLOOR LEVEL	CEILING FINISH & LEVEL
	SETOUT POINT TAG
RL.54.00 MEASURED TO AHD	SPOT LEVEL
℄	CENTRE LINE
MB 7	WALL IDENTIFICATION TAG
0 DOOR 1.16a	DOOR NUMBERS
OFFICE 1.16 OFFICE LEVEL 1, ROOM 16	ROOM TAG
RL 0.000 MEASURED TO AHD	REDUCED LEVEL
CL 01 CLADDING, TYPE 01	CLADDING
RW–01 ROOF WALKWAY TYPE 1	ROOF WALKWAY
J2-15 / A101 LEVEL 2 JOINERY TYPE 15 REF. SHEET A101	JOINERY TAG
	PLAN CHANGE IN LEVEL

WALL TYPES

- INSITU REINFORCED CONCRETE WALL
- PRECAST CONCRETE WALL
- STUD FRAMED PARTITION WALL
- STUD FRAMED PARTITION WALL FULL HEIGHT TO U/SIDE OF SLAB OVER
- FR2 — STUD FRAMED PARTITION WALL FIRE RATED. FULL HEIGHT TO U/SIDE OF SLAB OVER.
- X / Y — x= WALL/PARTITION TYPE X; y= STUD: Y DENOTES STUD WIDTH, 92mm UNLESS NOTED OTHERWISE.
- MB 140 — MB= MASONRY BLOCK; 140= BLOCKWIDTH; FR2= FIRE RATING LEVEL, FR2 120/120/120
- FIRE RATED WALL – REFER TO WALL SYSTEM CODE FOR RATING
- SMOKE BARRIER WALL – REFER TO WALL SYSTEM CODE FOR RATING

DOOR TYPES

door numbers (0) — Doors take the number of the room into which they open. Where several doors open into a room the door numbers commence with the main entry door and then continue around the room in a clockwise direction, 'a', 'b' etc.

REFERENCE MAP

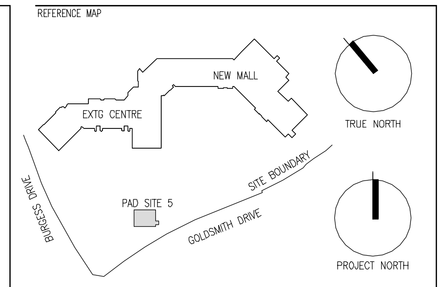

NOTES

1. DO NOT SCALE DRAWINGS. WRITTEN DIMENSIONS GOVERN.
2. ALL DIMENSIONS ARE IN MILLIMETERES UNLESS NOTED OTHERWISE.
3. ALL DIMENSIONS SHALL BE VERIFIED ON SITE BEFORE PROCEEDING WITH THE WORK. HASSELL SHALL BE NOTIFIED IN WRITING OF ANY DISCREPANCIES.
4. THIS DRAWING MUST BE READ IN CONJUNCTION WITH ALL RELEVANT CONTRACTS, SPECIFICATIONS, REPORTS AND DRAWINGS.

© COPYRIGHT OF THIS DRAWING IS VESTED IN HASSELL PTY. LTD. 2004 HASSELL PTY. LTD.

THIS DRAWING IS AN UNCONTROLLED COPY. UNLESS NOTED OTHERWISE

ISSUE	REV	DESCRIPTION	DATE
00	–	ISSUED FOR CONSTRUCTION	17.08.06
A	–	BUILDING LOCATION REVISED & CARPARK ADDED	17.07.06
–	–	ISSUED FOR INFORMATION	30.06.06

CLIENT

Centro Properties Group

PROJECT TEAM

Rider Hunt Adelaide
MBBD
RTKL ARCHITECTURE
BESTEC
Connell Mott MacDonald
CliftonConey GROUP
HASSELL

CONSULTANT

HASSELL PTY LTD ACN 007 711 435
70 HINDMARSH SQUARE ADELAIDE SA 5000 AUSTRALIA
ADELAIDE@HASSELL.COM.AU
T 61 8 8203 5222 F 61 8 8203 5200

HASSELL

PROJECT

CENTRO COLONNADES REDEVELOPMENT
BEACH ROAD, NOARLUNGA

DRAWING TITLE

PAD SITE 5- RADIO RENTALS
TITLE SHEET
SITE & LOCATION PLAN

STATUS

CONSTRUCTION

SCALE	DRAWN	CO–ORDINATED	CHECKED	APPROVED
1:2000	PP	VO	DRH	LUB

JOB NO.	DRAWING NUMBER	ISSUE
AA0044R	A–001	00

10 0mm 10 20 30 40 50 60 70 80 90 100