ALL CARPARK & DRAINAGE DESIGN WORK
CARRIED OUT & CERTIFIED BY:
Stace Rogers Assoc Dip Civ Eng (AMEIAust)
SJR Civil Consulting Pty Ltd
30 North Road
BASSENDEAN WA 6054
Email : sjrconsulting@iprimus.com.au
Ph : (08) 9379 9481 or 0447 112 481

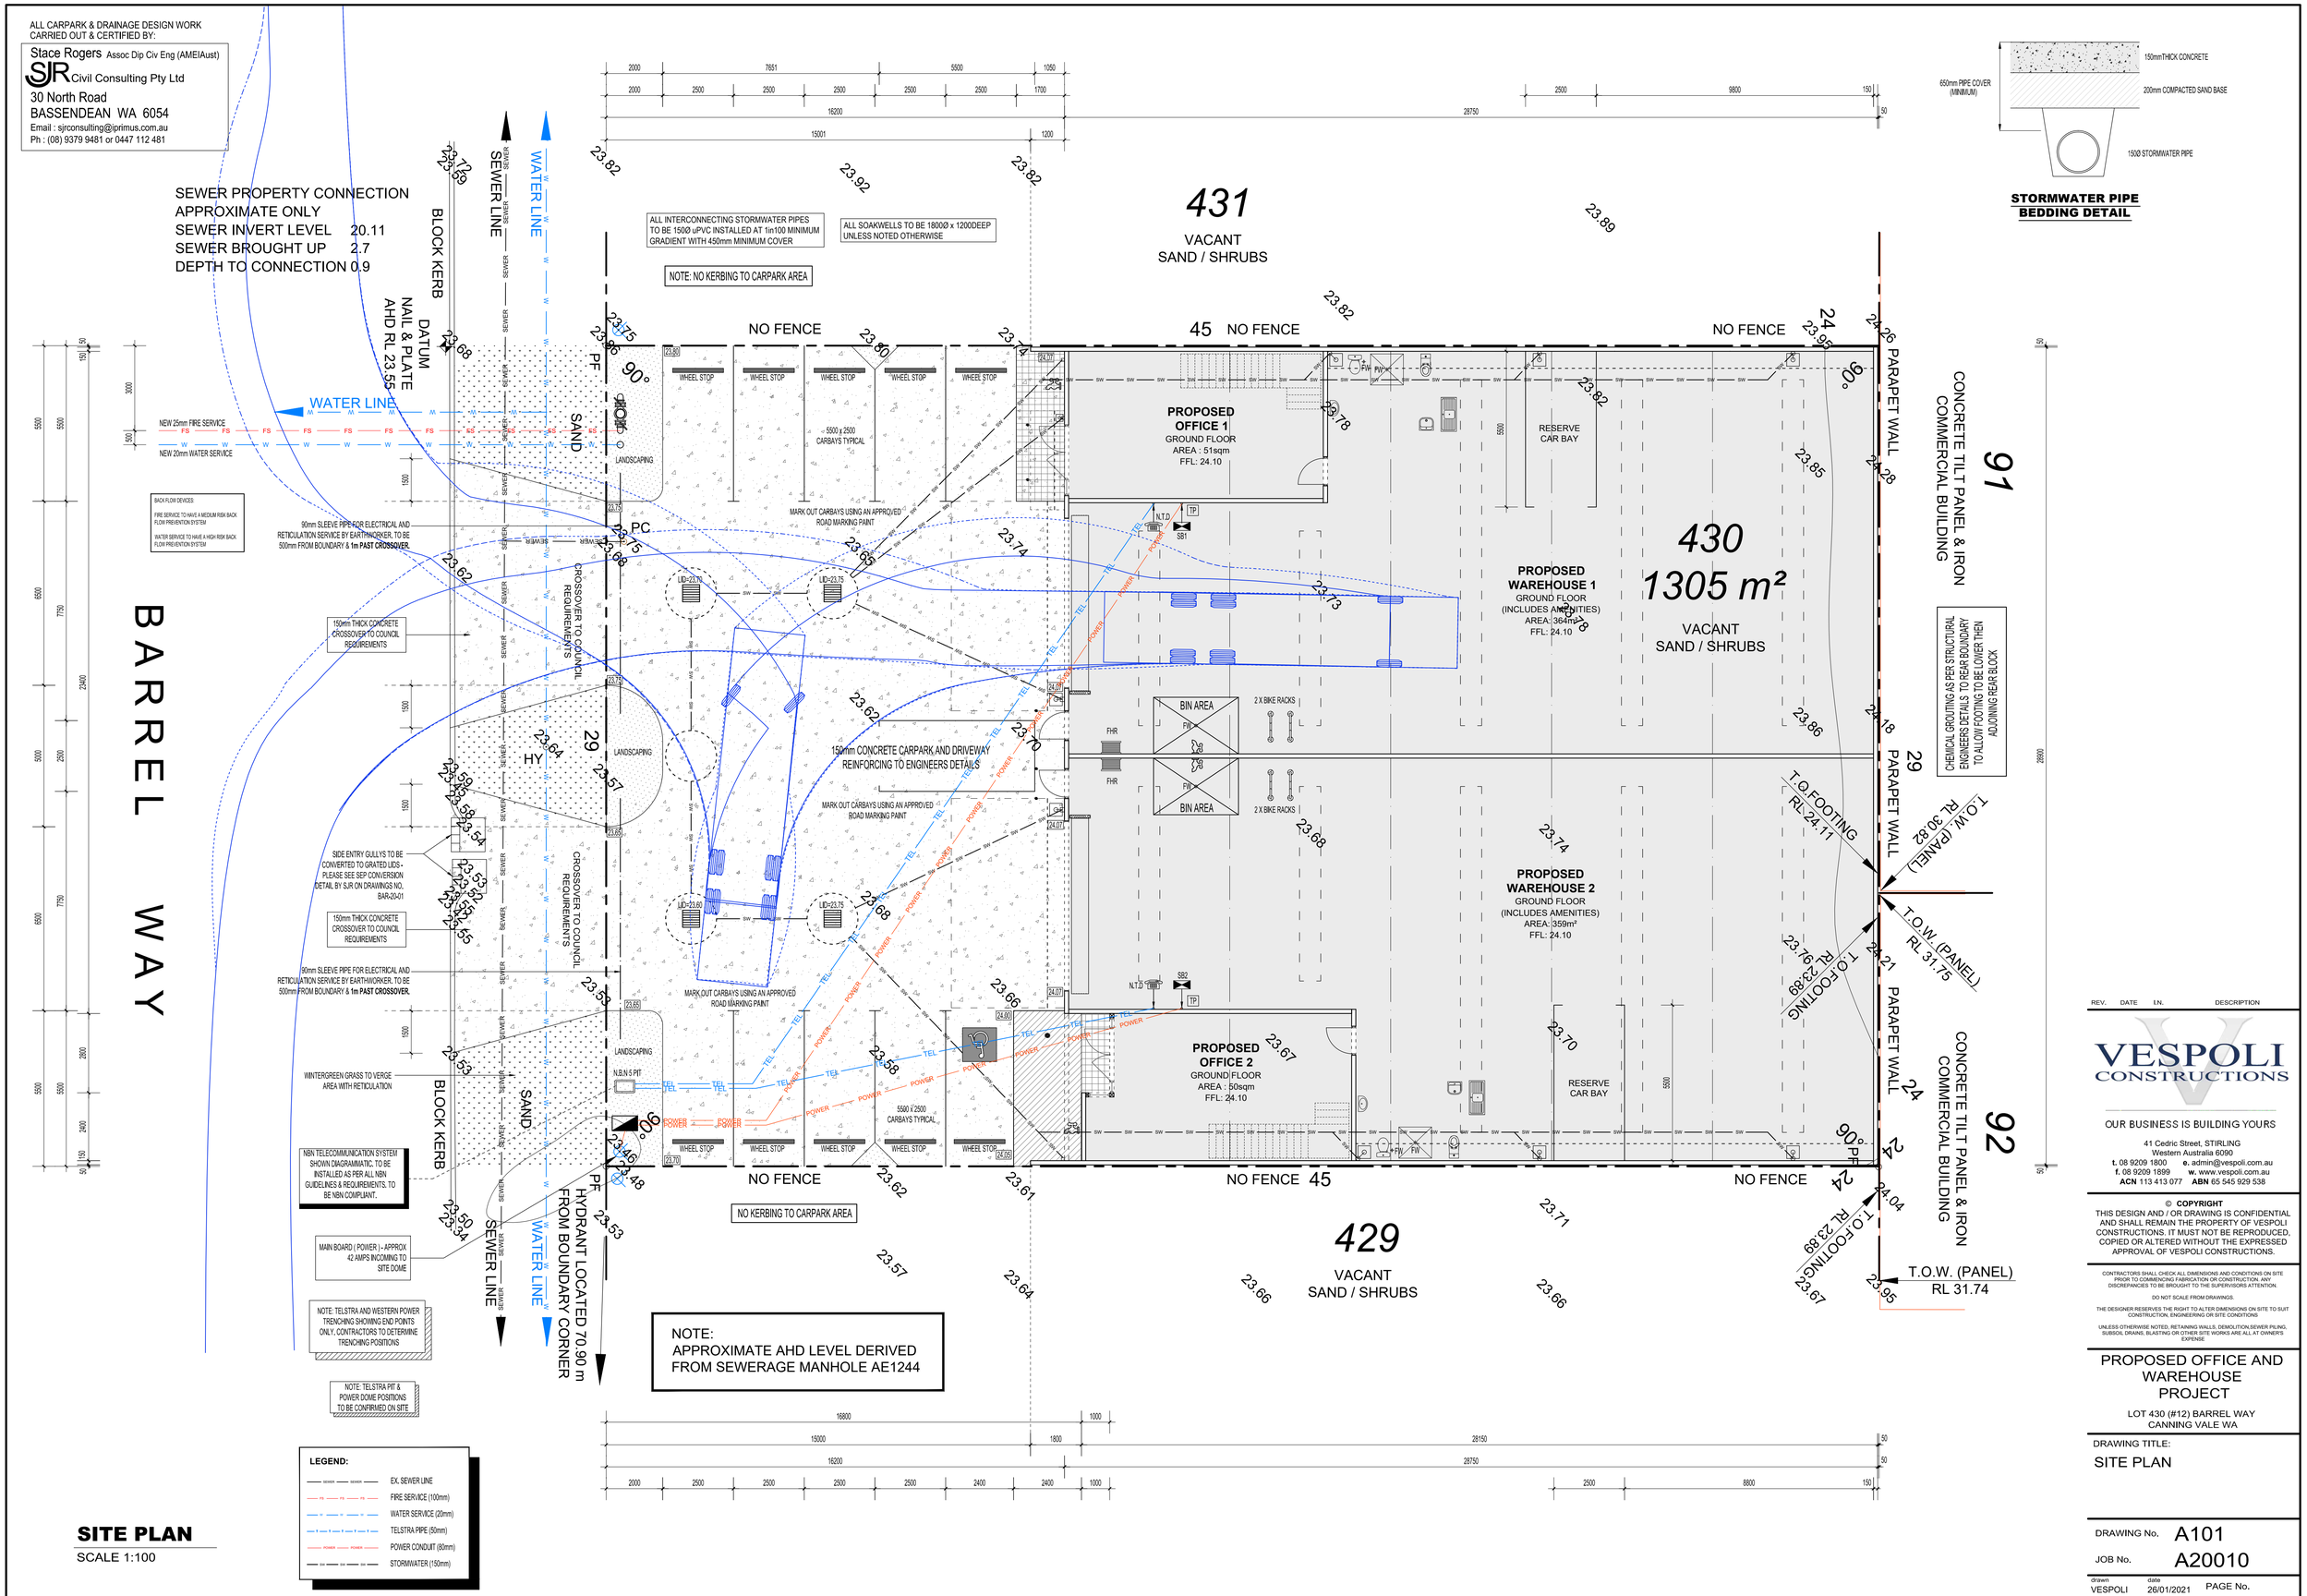

STORMWATER PIPE BEDDING DETAIL

SITE PLAN

SCALE 1:100

REV.	DATE	I.N.	DESCRIPTION

VESPOLI CONSTRUCTIONS

OUR BUSINESS IS BUILDING YOURS

41 Cedric Street, STIRLING
Western Australia 6090
t. 08 9209 1800 e. admin@vespoli.com.au
f. 08 9209 1899 w. www.vespoli.com.au
ACN 113 413 077 ABN 65 545 929 538

© COPYRIGHT
THIS DESIGN AND / OR DRAWING IS CONFIDENTIAL AND SHALL REMAIN THE PROPERTY OF VESPOLI CONSTRUCTIONS. IT MUST NOT BE REPRODUCED, COPIED OR ALTERED WITHOUT THE EXPRESSED APPROVAL OF VESPOLI CONSTRUCTIONS.

CONTRACTORS SHALL CHECK ALL DIMENSIONS AND CONDITIONS ON SITE PRIOR TO COMMENCING FABRICATION OR CONSTRUCTION. ANY DISCREPANCIES TO BE BROUGHT TO THE SUPERVISORS ATTENTION.

DO NOT SCALE FROM DRAWINGS.

THE DESIGNER RESERVES THE RIGHT TO ALTER DIMENSIONS ON SITE TO SUIT CONSTRUCTION, ENGINEERING OR SITE CONDITIONS

UNLESS OTHERWISE NOTED: RETAINING WALLS, DEMOLITION,SEWER PILING, SUBSOIL DRAINS, BLASTING OR OTHER SITE WORKS ARE ALL AT OWNER'S EXPENSE

PROPOSED OFFICE AND WAREHOUSE PROJECT

LOT 430 (#12) BARREL WAY
CANNING VALE WA

DRAWING TITLE:
SITE PLAN

DRAWING No. A101
JOB No. A20010

drawn	date	PAGE No.
VESPOLI	26/01/2021	
checked	scale	REV No. A
	AS SHOWN	

NOT FOR TENDER