'THE CHIMES' LOT 85
MOUNT SHADFORTH ROAD DENMARK

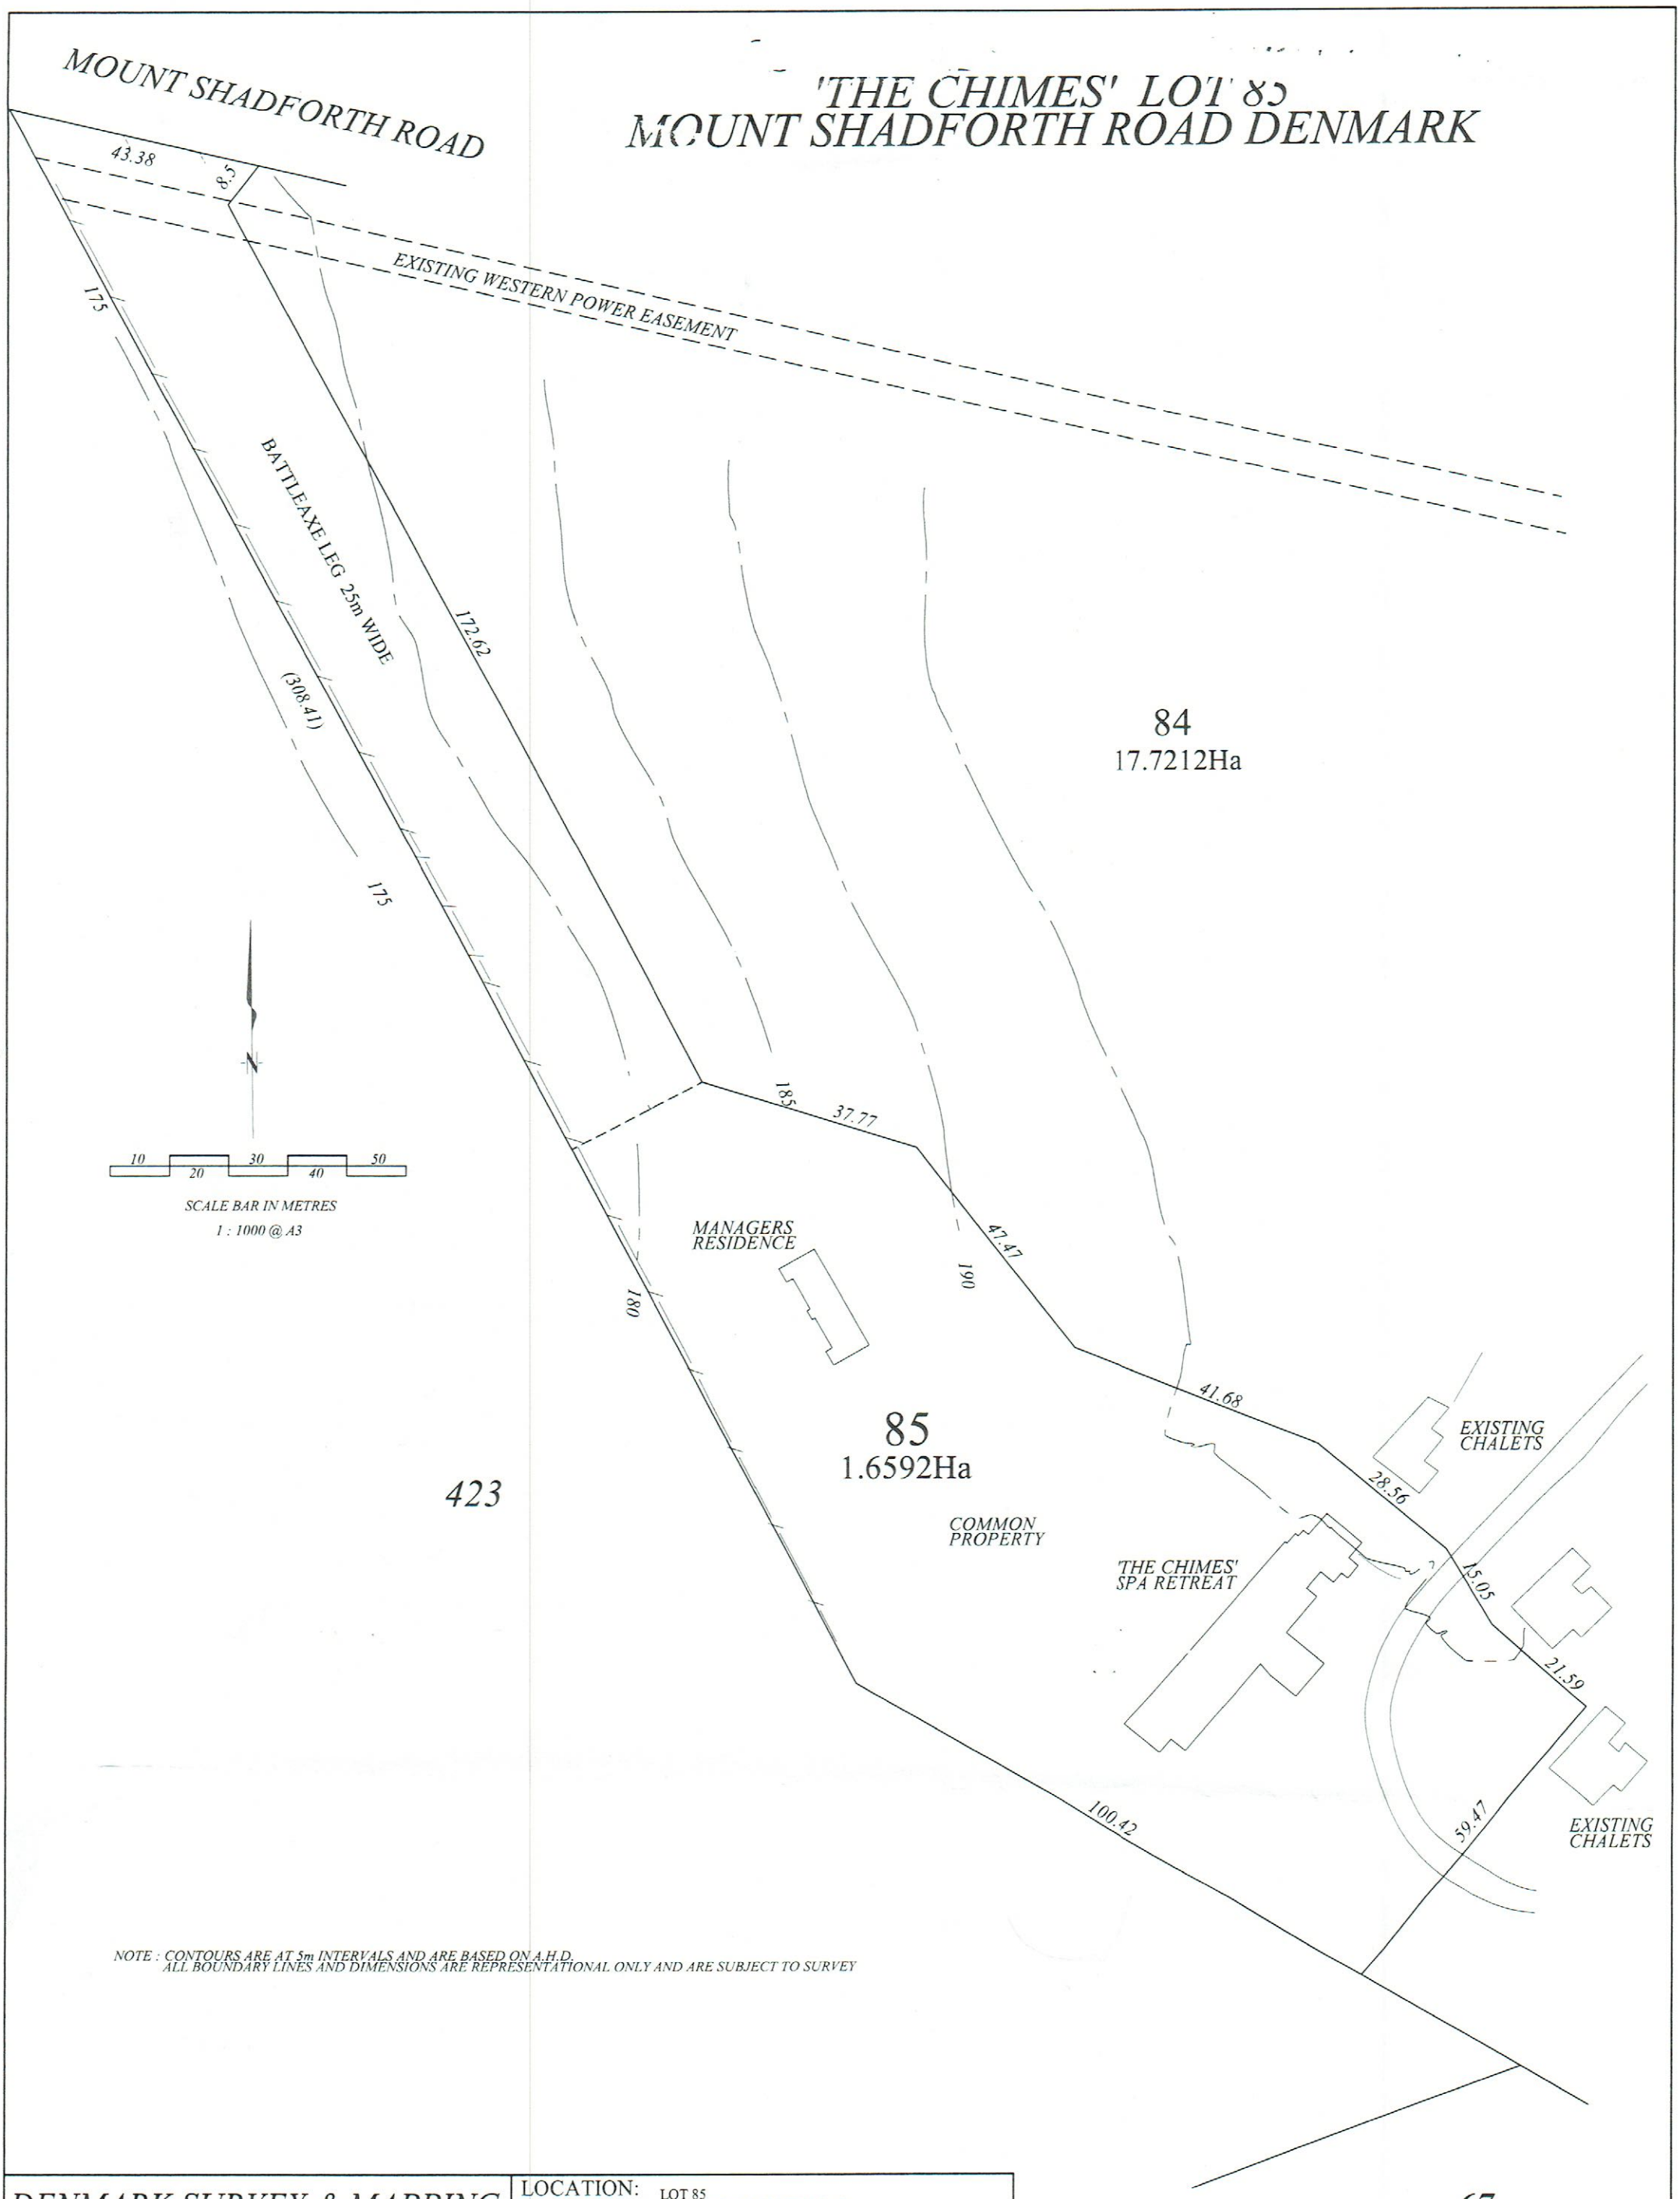

NOTE : CONTOURS ARE AT 5m INTERVALS AND ARE BASED ON A.H.D.
ALL BOUNDARY LINES AND DIMENSIONS ARE REPRESENTATIONAL ONLY AND ARE SUBJECT TO SURVEY

DENMARK SURVEY & MAPPING

1/55 Strickland Street
PO Box 339
Denmark WA 6333
Tel 08 98482262 Fax 98482228
Email : info@denmarksurvey.com.au

Job 1723

LOCATION: LOT 85
MOUNT SHADFORTH ROAD
DENMARK WA 6333

CLIENT: KANE RANDLE
'THE CHIMES'
MOUNT SHADFORTH ROAD
DENMARK WA 6333

PROPOSED NEW JARRAH DECKING WITH HALF ROOF OVER.

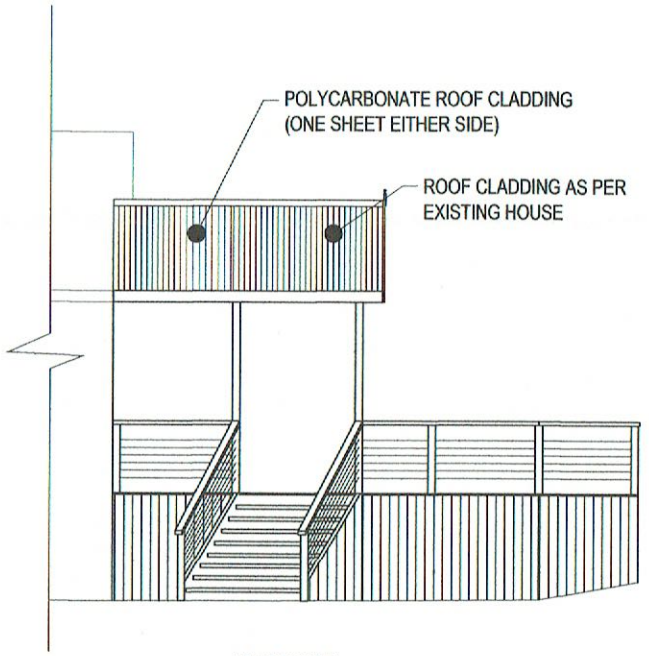

WEST FACE

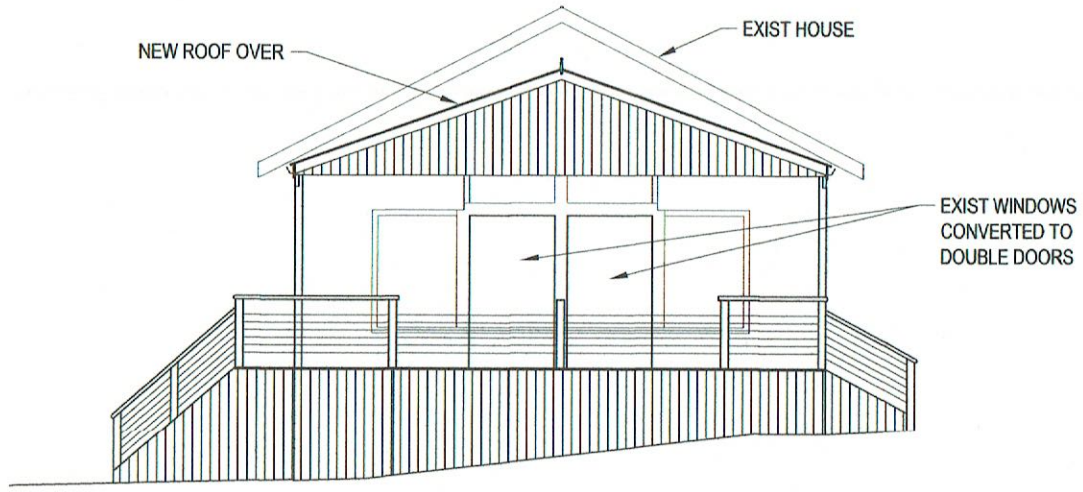

SOUTH FACE

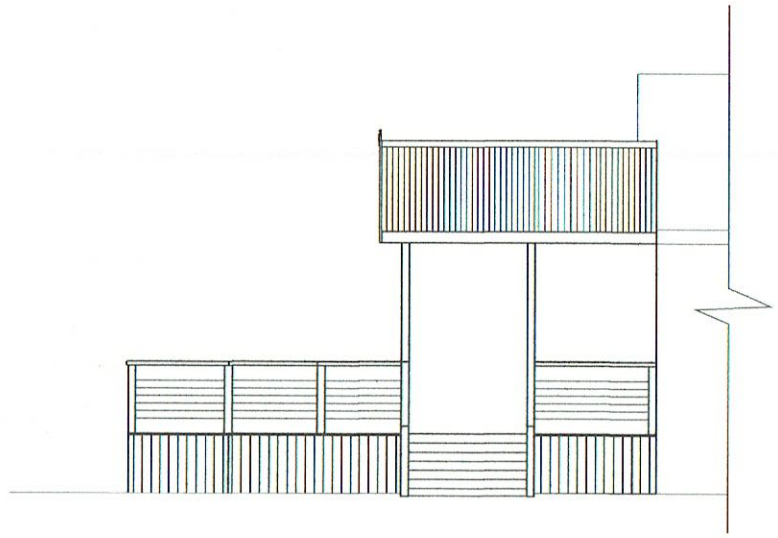

EAST FACE

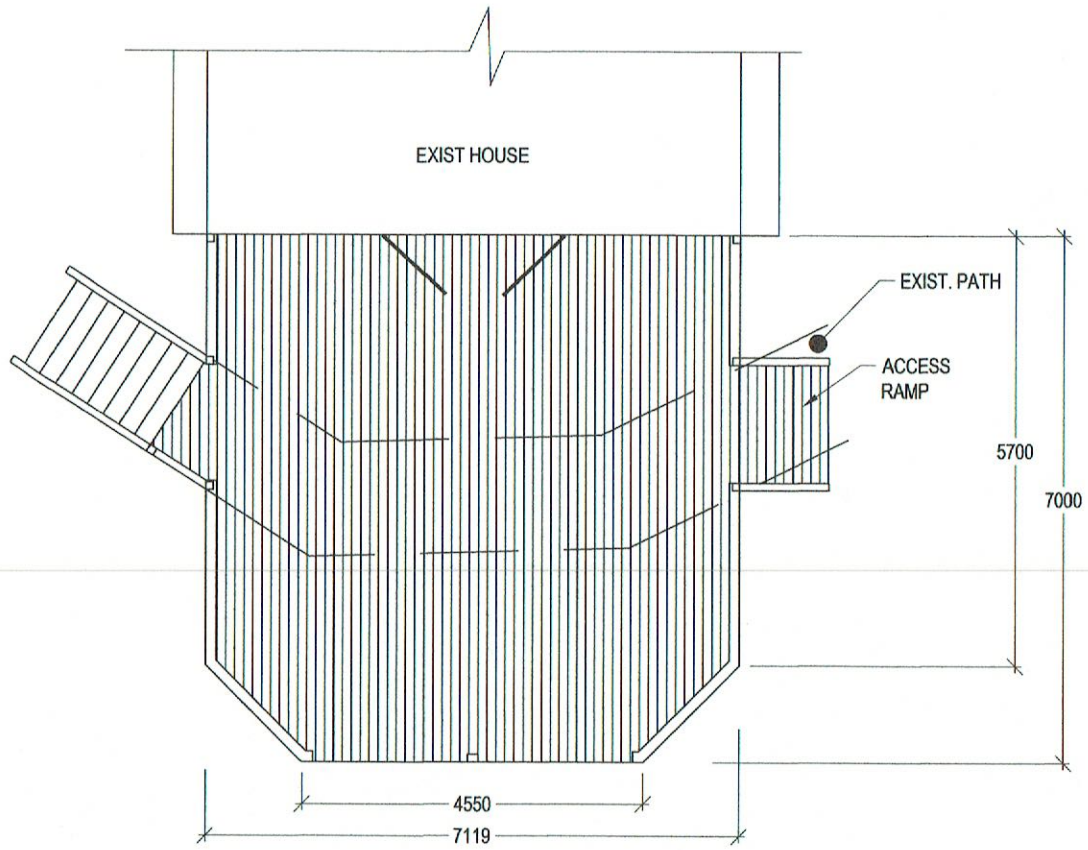

DECK PLAN

AREAS

DECK	49.00m²
SKIRTING	26.00m²

BUILDER TO CONFIRM DIMENSIONS ON SITE.

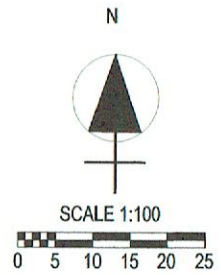

CLIENT:	CHIMES SPA RETREAT		
PROJECT:	No. 467 (Lot 85) Mt SHADFORRTH ROAD, SHADFORTH.	JOB N°:	CH01516
		SCALE:	1:100
	DECK WITH HALF ROOF OVER	DATE:	JUNE 2016
SUBJECT:	PLAN & ELEVATIONS	DRAWING:	2 of 4

INLET WATERS DENMARK
Residential and Industrial Design & Drafting
11 Minsterly Road, Ocean Beach, Denmark
Tel. 0404 577 014
inletwaters@westnet.com.au

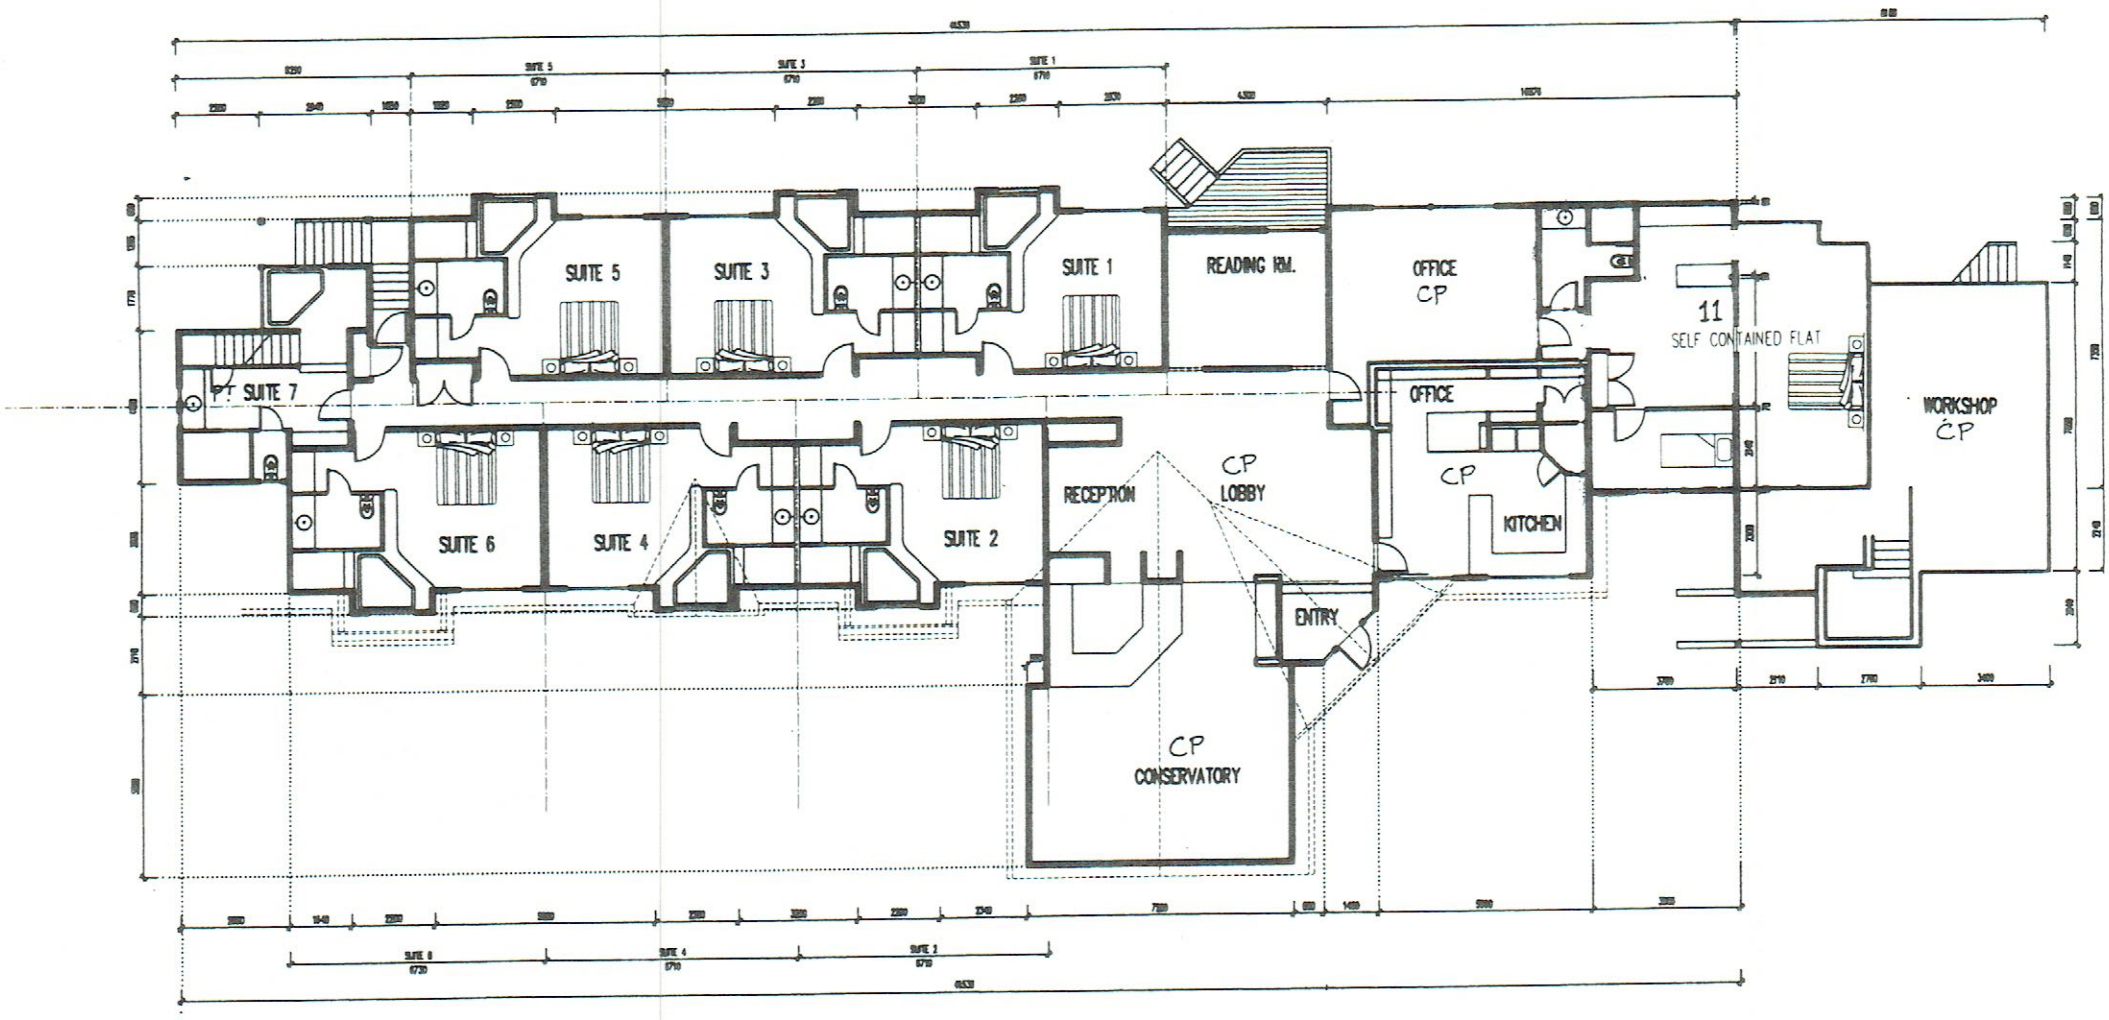

GROUND FLOOR

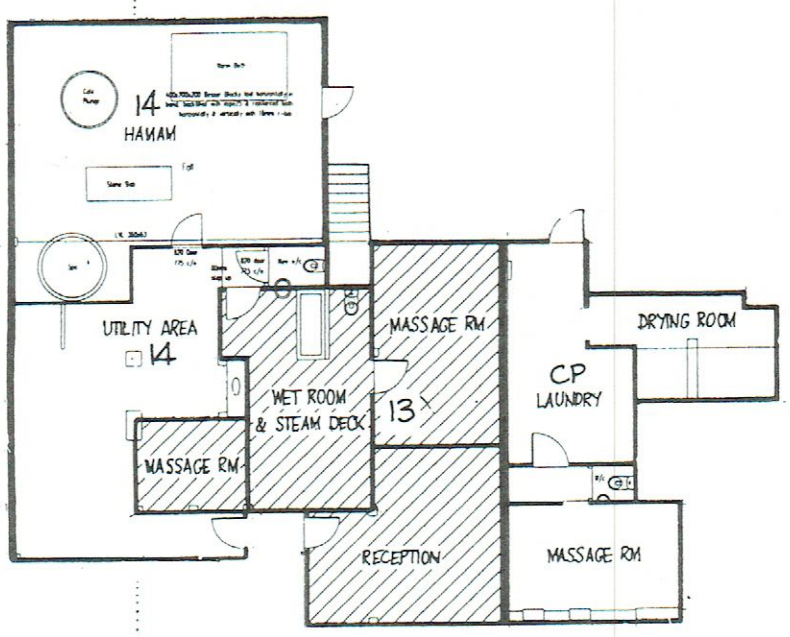

LOWER GROUND FLOOR